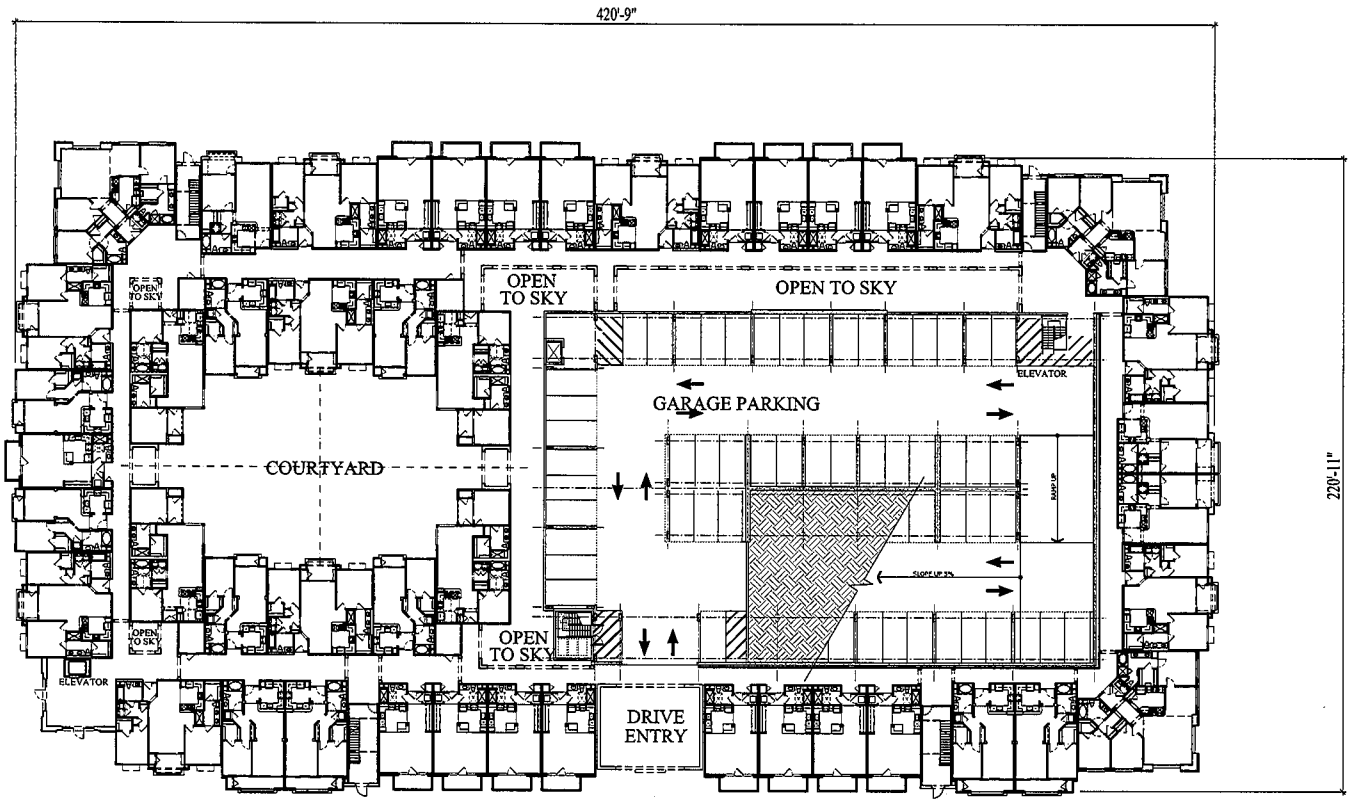

BUILDING C
FLOOR PLAN

Scale: 1" = 20'-0"

LEVEL-1

Pacific Bay Vistas

NEWMANGARRISONGILMOUR
ARCHITECTURE + PLANNING
PARTNERS

AIMCO

SAN BRUNO, CALIFORNIA
6096M
12.07.07

20401 SW Birch Street Suite 200
Newport Beach, CA 92660
T 949.756.0818 F 949.756.0817
www.ngpartners.com

© 2007 NEWMAN GARRISON GILMOUR ALL RIGHTS RESERVED. THE CONCEPTS AND DRAWINGS ARE PROTECTED UNDER U.S. AND INTERNATIONAL COPYRIGHT AND INTELLECTUAL PROPERTY LAWS AND CANNOT BE USED IN ANY MANNER WITHOUT EXPRESS WRITTEN CONSENT.

J:\06096m\Design\Building C.dwg, 12/5/2007 11:10:53 AM, bnguyen

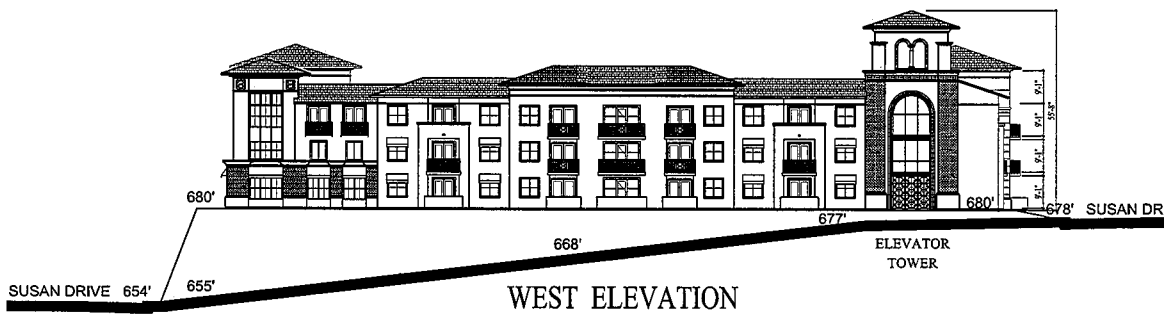

WEST ELEVATION

KEY NOTES:

1. Composition Shingle Roof
2. 7/8" Cement Plaster with Light Sand Finish (20/30)
3. Stucco on Foam Trim
4. Painted Aluminum Window
5. Painted Metal Rails
6. Brick Veneer
7. Horizontal Reveal
8. 6" Wood fascia
9. Precast Planter Bowl
10. Fabric Awning

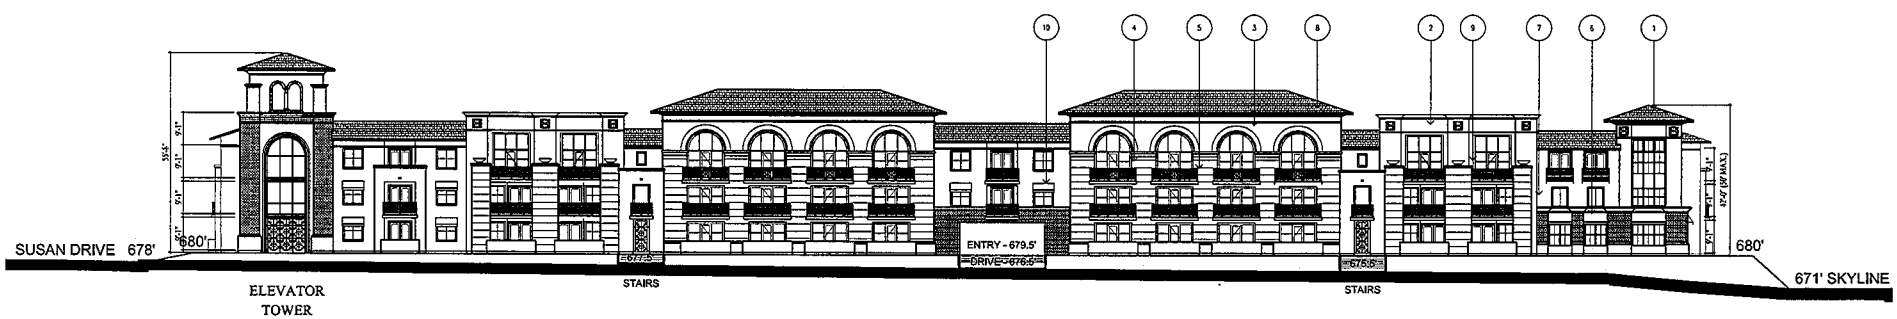

SOUTH ELEVATION

ELEVATIONS

SCALE: 1/16" = 1'-0"

BUILDING C
ELEVATIONS

Pacific Bay Vistas

AIMCO

SAN BRUNO, CALIFORNIA
4066M
12.07.07

NEWMANGARRISONGILMOUR
ARCHITECTURE + PLANNING
PARTNERS

© 2007 NEWMAN GARRISON GILMOUR ALL RIGHTS RESERVED. THE CONCEPTS AND DRAWINGS ARE PROTECTED UNDER U.S. AND INTERNATIONAL COPYRIGHT AND INTELLECTUAL PROPERTY LAWS AND CANNOT BE USED IN ANY MANNER WITHOUT EXPRESS WRITTEN CONSENT.

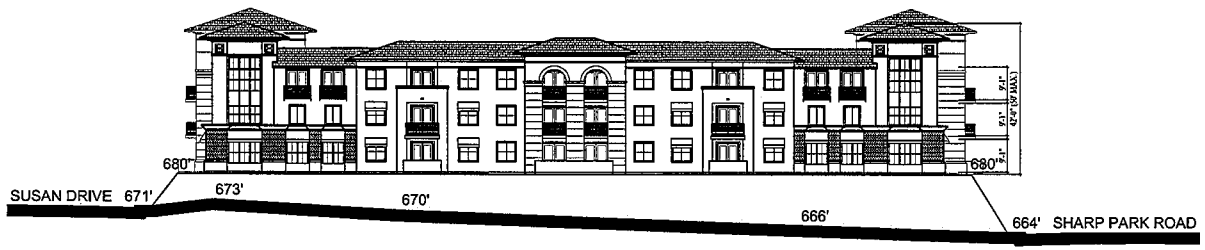

EAST ELEVATION

KEY NOTES:

1. Composition Shingle Roof
2. 7/8" Cement Plaster with Light Sand Finish (20/30)
3. Stucco on Foam Trim
4. Painted Aluminum Window
5. Painted Metal Rails
6. Brick Veneer
7. Horizontal Reveal
8. 6" Wood fascia
9. Precast Planter Bowl
10. Fabric Awning

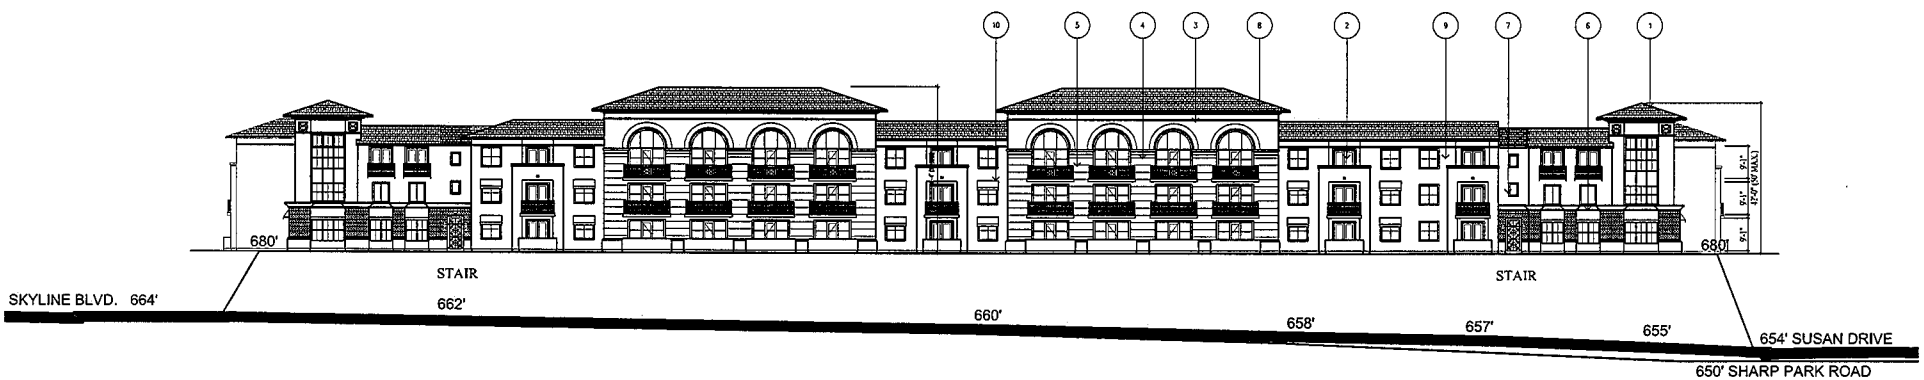

NORTH ELEVATION

ELEVATIONS

SCALE: 1/16" = 1'-0"

BUILDING C ELEVATIONS

Pacific Bay Vistas

AIMCO

SAN BRUNO, CALIFORNIA
6096M
12.07.07

NEWMANGARRISONGILMOUR + PARTNERS
ARCHITECTURE + PLANNING

© 2007 NEWMAN GARRISON GILMOUR ALL RIGHTS RESERVED. THE CONCEPTS AND DRAWINGS ARE PROTECTED UNDER U.S. AND INTERNATIONAL COPYRIGHT AND INTELLECTUAL PROPERTY LAWS AND CANNOT BE USED IN ANY MANNER WITHOUT EXPRESS WRITTEN CONSENT.